# APPLICATION NO. XXXX
# BOARD OF ADJUSTMENT EXHIBIT
FOR
# INTERFAITH COMMUNITY HOUSING GRAY STREET

TOWN OF TOWNSEND - NEW CASTLE COUNTY DELAWARE

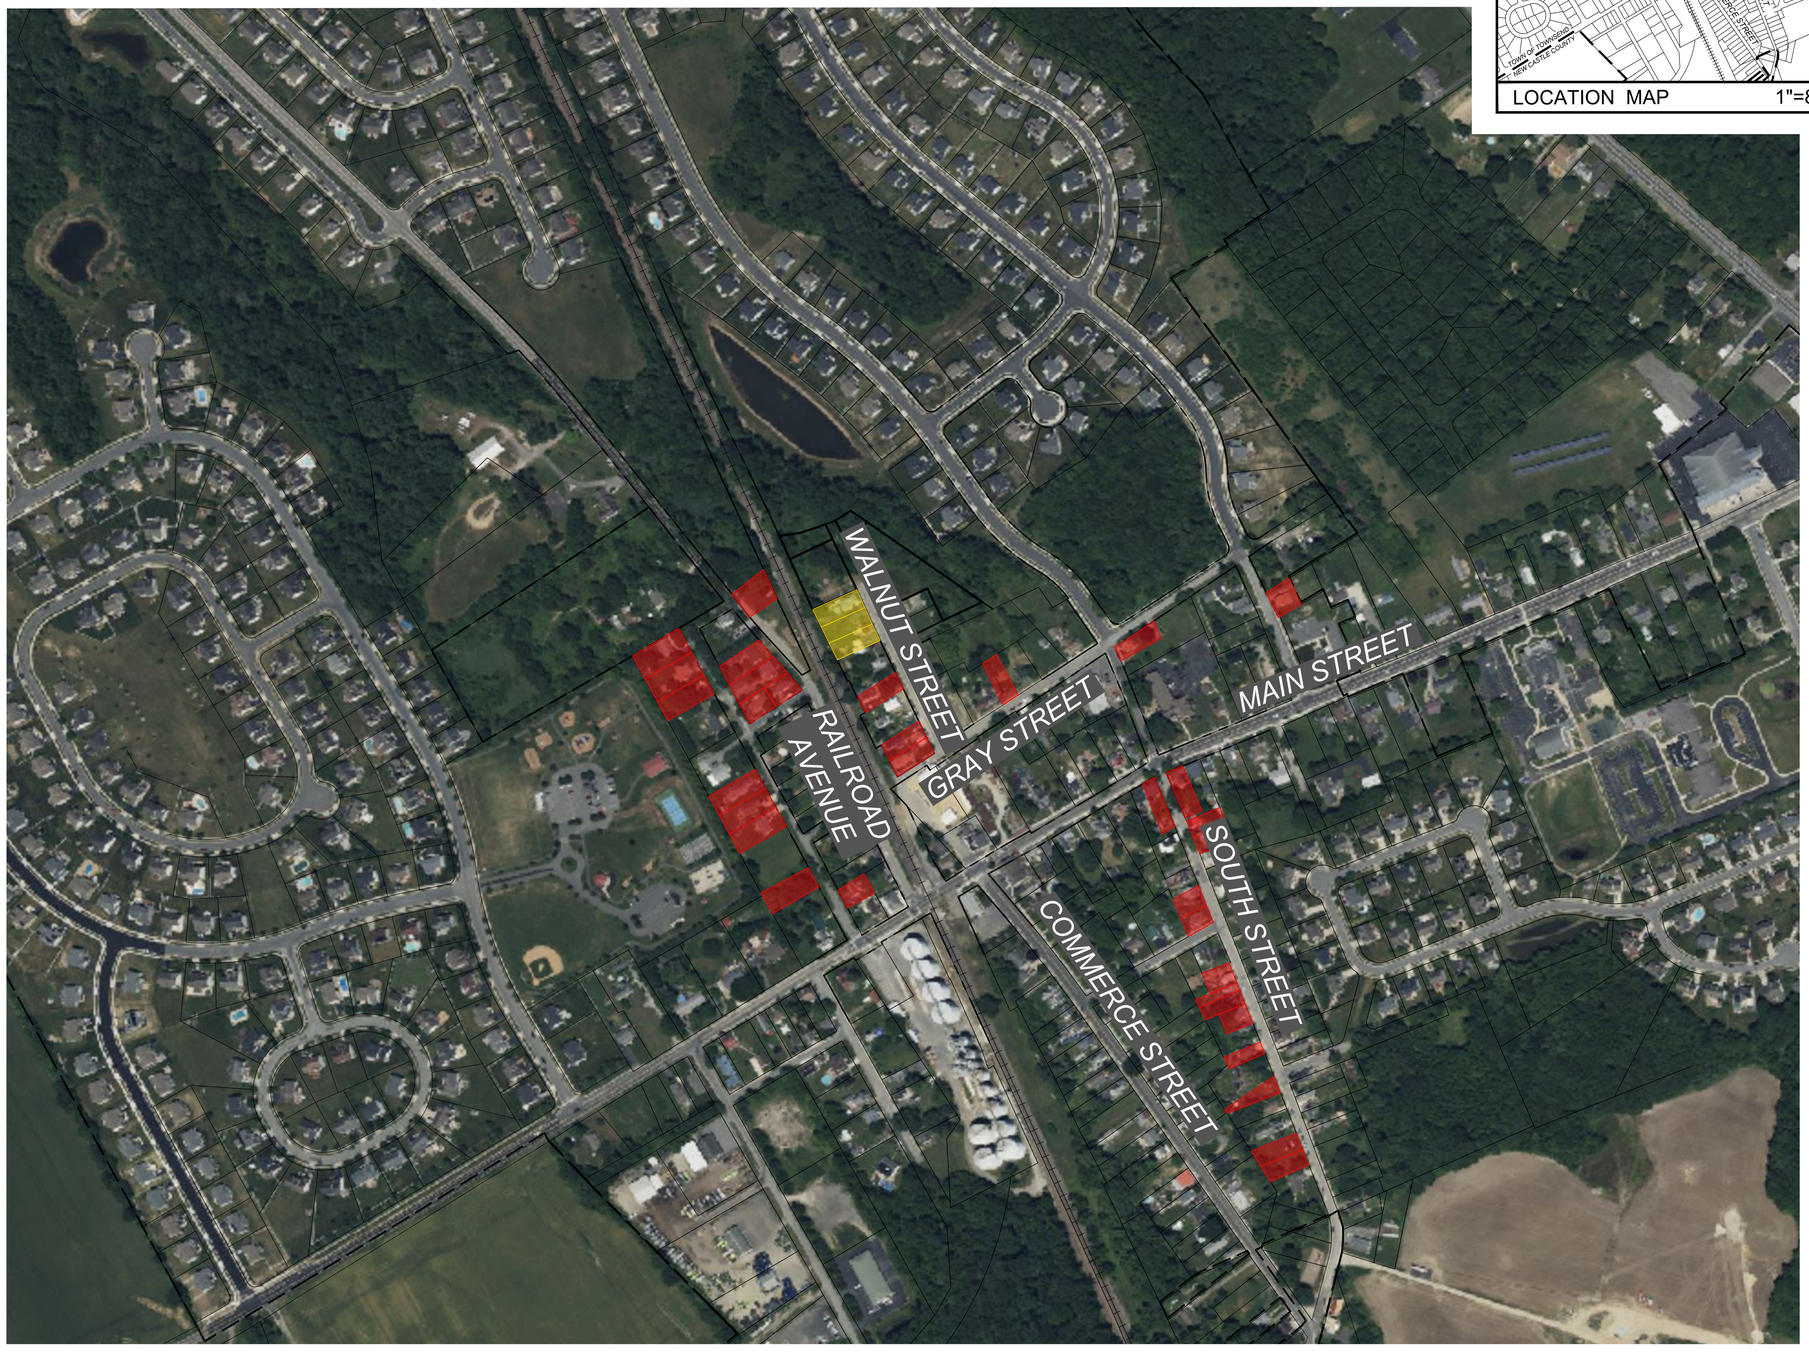


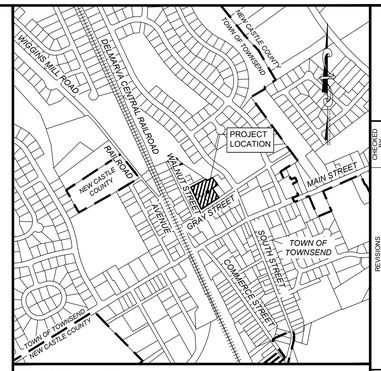


LOCATION MAP 1"=800'

REVISIONS

DRAWN BY: CML
DESIGN BY: CML
CHECK BY: CML

0 100 200 400
GRAPHIC SCALE

SCALE:1"=200'
DATE: 12/05/2025
SHEET: CM-01 OF 02

COMMISSION: C3083-1

FILE NAME: C3083-1 GraySt-BOA-exhibit.dwg

THIS DRAWING AND THE DESIGN INCORPORATED HEREIN IS THE PROPERTY OF LANDMARK SCIENCE & ENGINEERING AND SHALL NOT BE ALTERED OR REPRODUCED WITHOUT WRITTEN PERMISSION.

THIS DRAWING DOES NOT INCLUDE USE AS A CONSTRUCTION PLAN FOR CONSTRUCTION PURPOSES.

ALL CONSTRUCTION MUST BE DONE IN COMPLIANCE WITH OSHA REGULATIONS FOR WORKER SAFETY AND HEALTH ACT OF 1970 AND THE REGULATIONS ADOPTED THERETO APPURTENANT

© 2025 LANDMARK SCIENCE & ENGINEERING

CM-01

APPLICATION NO. 2024-____(S)
BOARD OF ADJUSTMENT EXHIBIT
FOR
INTERFAITH COMMUNITY HOUSING
GRAY STREET
TOWN OF TOWNSEND- NEW CASTLE COUNTY, DELAWARE

OWNER
INTERFAITH COMMUNITY HOUSING OF DELAWARE INC.
P.O. BOX 1636, 100 W. 10TH ST.
WILMINGTON, DE 19801
(302) 388-7144

McKIM&CREED
Landmark Science & Engineering
a McKim & Creed Company

200 CONTINENTAL DRIVE, SUITE 400
NEWARK, DE 19713
PHONE (302) 324-9377
FAX (302) 324-9411
WWW.LANDMARK-SE.COM
INFO @ LANDMARK-SE.COM

http://www.mckimcreed.com

Know what's below.
Call before you dig.
MISS UTILITY PHONE 1-800-282-8555
PROTECT YOURSELF, GIVE THREE
WORKING DAYS NOTICE

P:\C3083 307 GRAY STREET\C3083-1 RECORD AND SITE PLAN\PLANS\EXHIBIT\C3083-1 GRAYST-BOA-EXHIBIT.DWG

# APPLICATION NO. ####
# BOARD OF ADJUSTMENT EXHIBIT
FOR
# INTERFAITH COMMUNITY HOUSING GRAY STREET

TOWN OF TOWNSEND - NEW CASTLE COUNTY DELAWARE

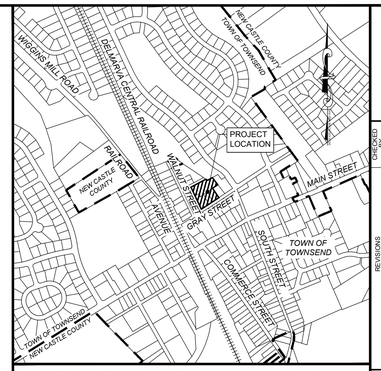


LOCATION MAP 1"=800'

Know what's below.
Call before you dig.
MISS UTILITY PHONE 1-800-282-8555
PROTECT YOURSELF, GIVE THREE
WORKING DAYS NOTICE

APPLICATION NO. 2024-____(S)
BOARD OF ADJUSTMENT EXHIBIT
FOR
INTERFAITH COMMUNITY HOUSING
GRAY STREET
TOWN OF TOWNSEND- NEW CASTLE COUNTY, DELAWARE
OWNER
INTERFAITH COMMUNITY HOUSING OF DELAWARE INC.
PO BOX 1636
WILMINGTON, DE 19801
(302) 388-7144


McKIM&CREED
Landmark Science & Engineering
a McKim & Creed Company
200 CONTINENTAL DRIVE, SUITE 400
NEWARK, DE 19713
PHONE: (302) 233-9377
FAX: (302) 368-9843
WWW.LANDMARK-SE.COM
INFO@LANDMARK-SE.COM
http://www.mckimcreed.com


DRAWN BY: CML
DESIGN BY: CML
CHECK BY: CML
SCALE:1"=100'
DATE: 12/05/2025
SHEET: CM-02 OF 02


THIS DRAWING AND THE DESIGN CONTAINED HEREIN IS THE PROPERTY OF LANDMARK SCIENCE & ENGINEERING AND SHALL NOT BE ALTERED OR REPRODUCED WITHOUT WRITTEN PERMISSION.


THIS DRAWING DOES NOT INCLUDE CONSTRUCTION SAFETY OR CONSTRUCTION MEASURES

ALL CONSTRUCTION MUST BE DONE IN COMPLIANCE WITH OSHA REGULATIONS FOR CONSTRUCTION SAFETY AND HEALTH ACT OF 1970 AND THE LATEST REVISED REGULATIONS THERETO APPURTENANT

GRAPHIC SCALE
0 50 100 200

CM-02
COMMISSION: C3083-1

FILE NAME: C3083-1 GraySt-BOA-exhibit.dwg


© 2025 LANDMARK SCIENCE & ENGINEERING


P:\C3083 307 GRAY STREET\C3083-1 RECORD AND SITE PLAN\PLANS\EXHIBIT\C3083-1 GRAYST-BOA-EXHIBIT.DWG